


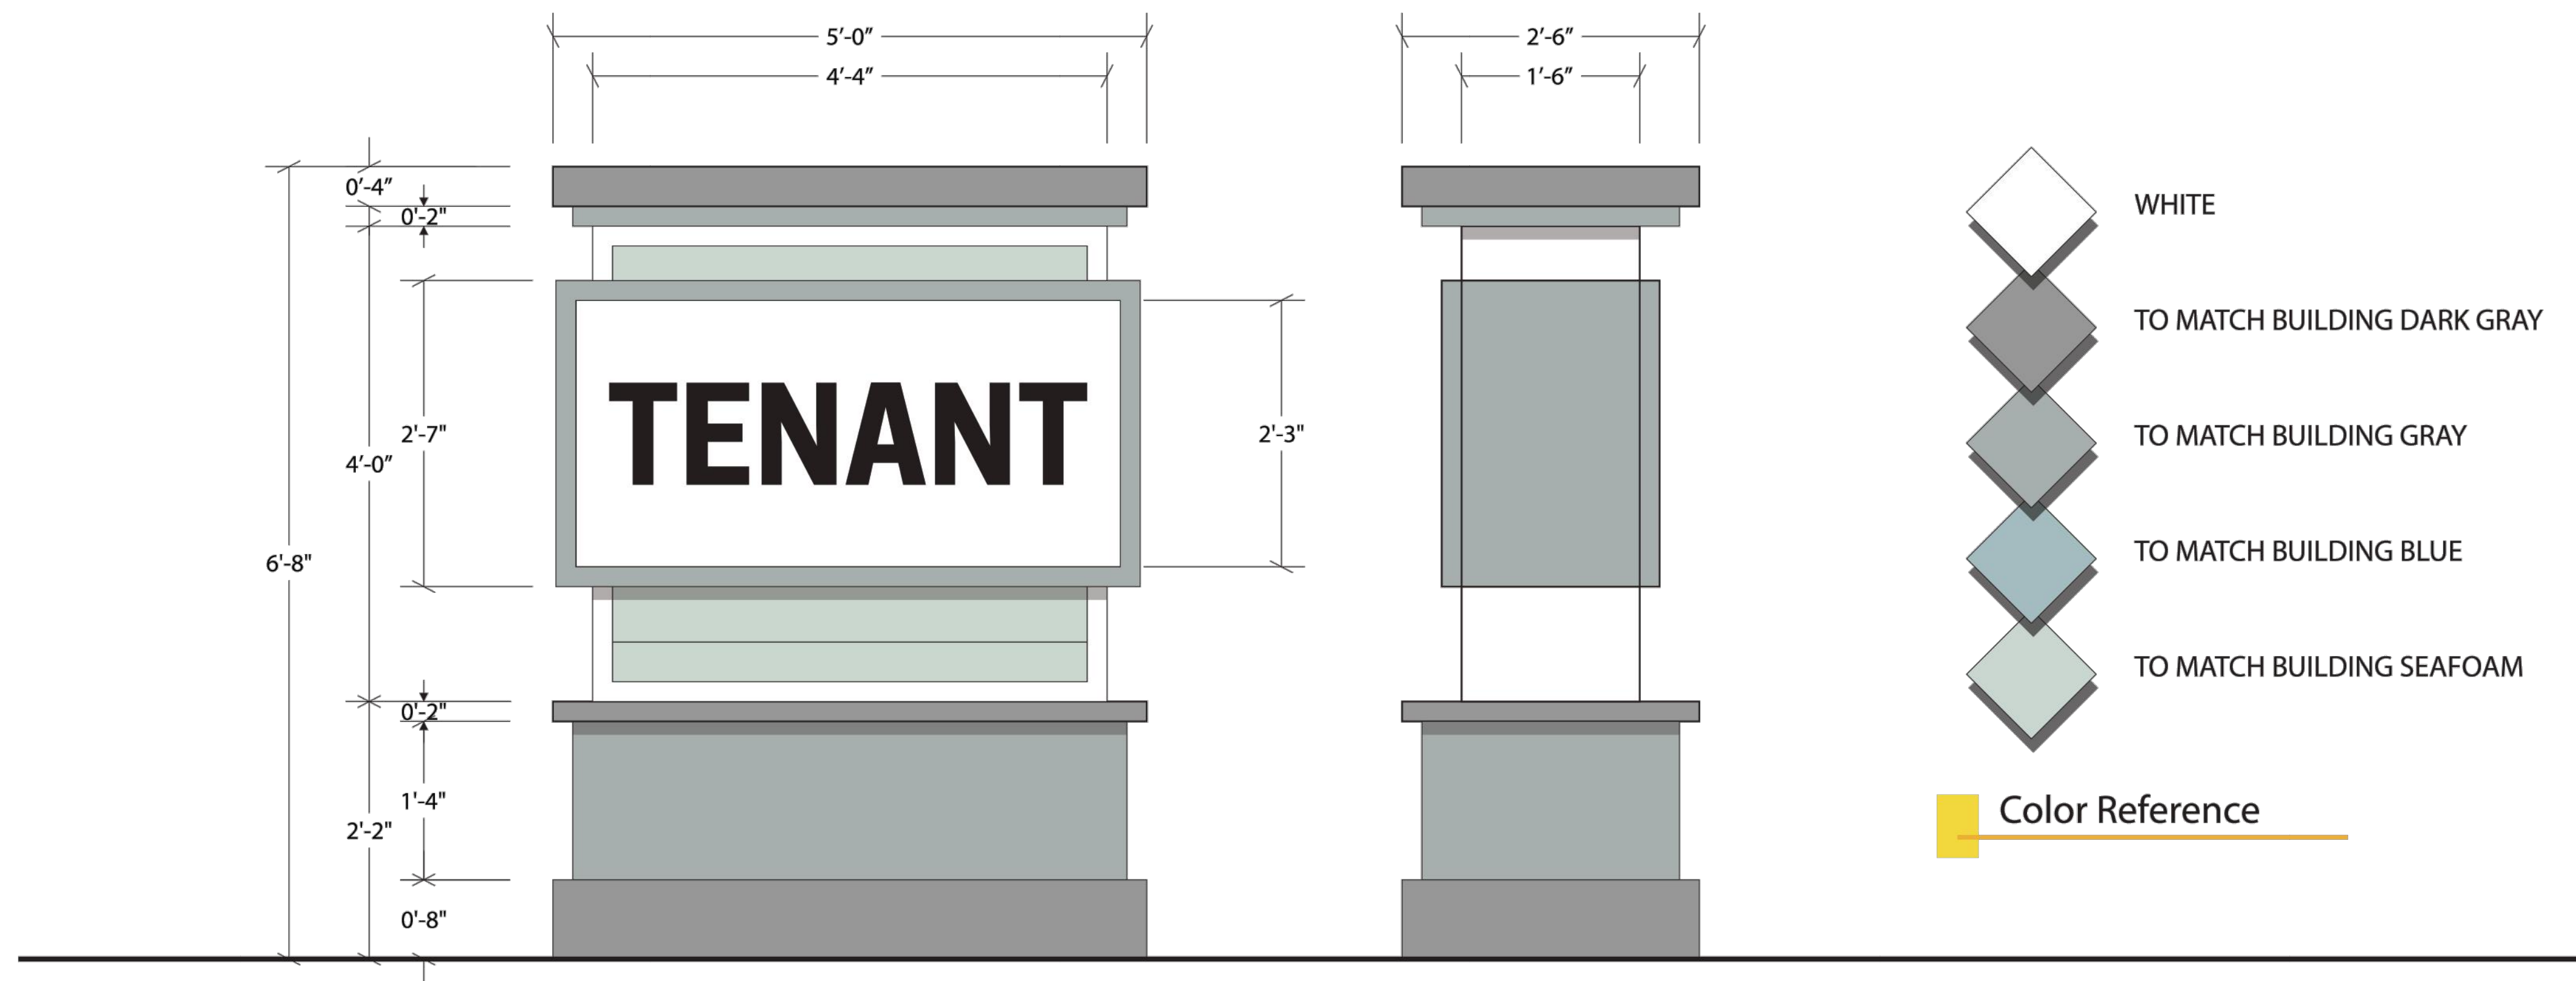


A – Single Tenant Double-faced Illuminated Monument Sign (Option A)

Double-faced aluminum monument sign. Filler decorated with Hardie board lap siding and trim. Acrylic faces decorated with 3M vinyl. Tenant faces will be illuminated with energy efficient LEDs.

Scale: 1/2"=1'-0"

SHEET NUMBER 2 OF 7	STONEMONT DEVELOPMENT PREPARED FOR STONEMONT FINANCIAL VILLAGE OF GOLF FLORIDA	SIGN PLAN	KHA PROJECT 147778001	Kimley»Horn	No.	DATE	BY
			DATE 06/24/2020	© 2020 KIMLEY-HORN AND ASSOCIATES, INC. 445 24TH STREET, SUITE 200, VERO BEACH, FL 32960 PHONE: 772-794-4100 WWW.KIMLEY-HORN.COM CA 00000696			
			SCALE AS SHOWN				
			DESIGNED BY KPBB				
			DRAWN BY KPBB				
			CHECKED BY PVR				

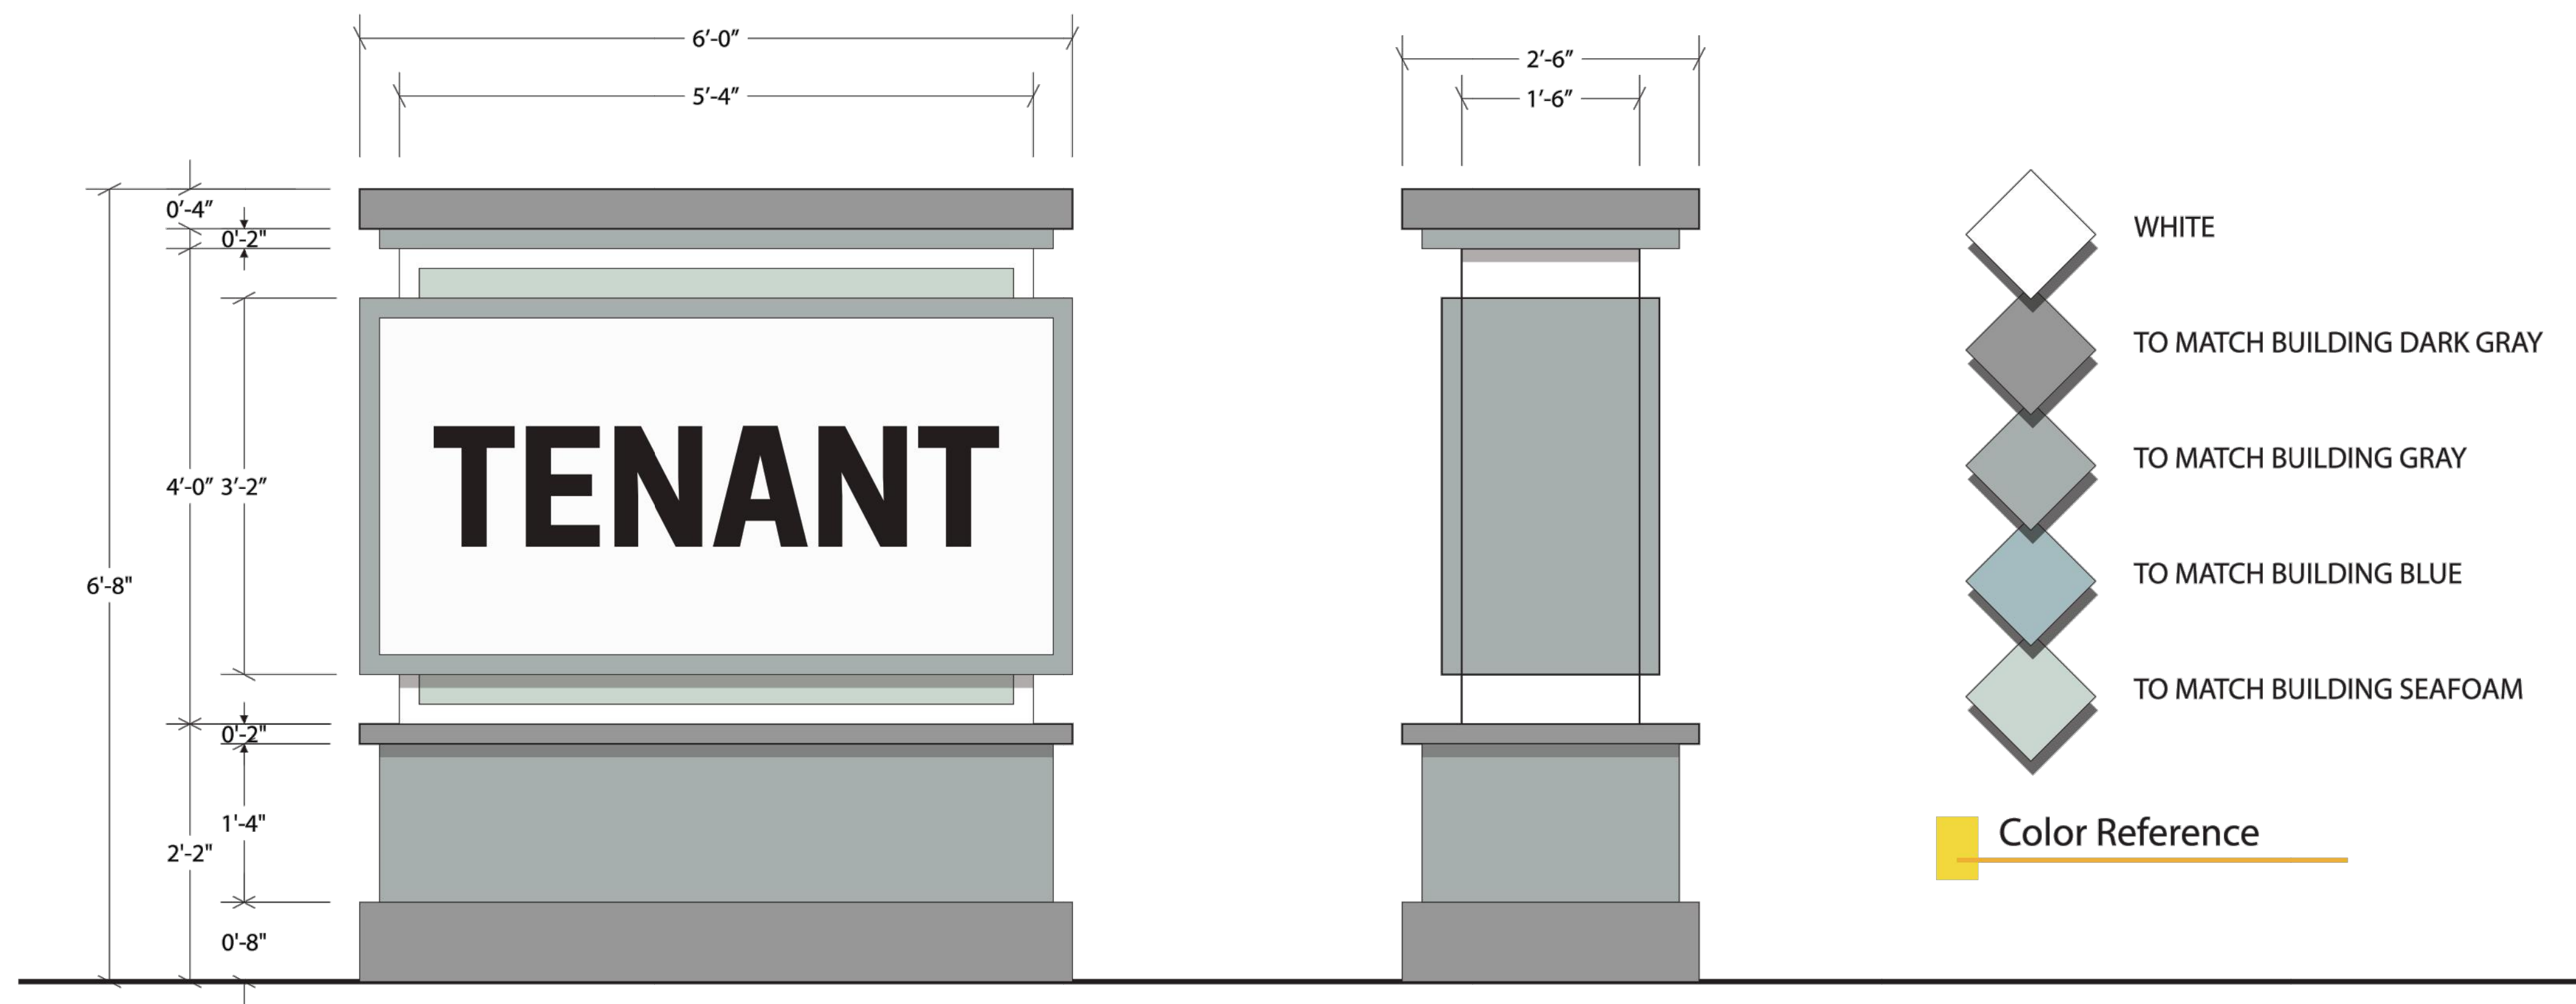

A – Single Tenant Double-faced Illuminated Monument Sign (Option B)


SQ.FT.: 19.0

Double-faced aluminum monument sign. Filler decorated with Hardie board lap siding and trim. Acrylic faces decorated with 3M vinyl. Tenant faces will be illuminated with energy efficient LEDs.

Scale: 1/2"=1'-0"

SHEET NUMBER 3 OF 7	STONEMONT DEVELOPMENT PREPARED FOR STONEMONT FINANCIAL VILLAGE OF GOLF FLORIDA	SIGN PLAN	KHA PROJECT 147778001	Kimley»Horn © 2020 KIMLEY-HORN AND ASSOCIATES, INC. 445 24TH STREET, SUITE 200, VERO BEACH, FL 32960 PHONE: 772-794-4100 WWW.KIMLEY-HORN.COM CA 00000696							
			DATE 06/24/2020								
			SCALE AS SHOWN								
			DESIGNED BY KPBB								
			DRAWN BY KPBB								
			CHECKED BY PVR								
			No.	REVISIONS	DATE	BY					

SHEET NUMBER 3 OF 7	STONEMONT DEVELOPMENT PREPARED FOR STONEMONT FINANCIAL VILLAGE OF GOLF FLORIDA	SIGN PLAN	KHA PROJECT 147778001	Kimley»Horn © 2020 KIMLEY-HORN AND ASSOCIATES, INC. 445 24TH STREET, SUITE 200, VERO BEACH, FL 32960 PHONE: 772-794-4100 WWW.KIMLEY-HORN.COM CA 00000696							
			DATE 06/24/2020								
			SCALE AS SHOWN								
			DESIGNED BY KPBB								
			DRAWN BY KPBB								
			CHECKED BY PVR								
			No.		REVISIONS	DATE	BY				

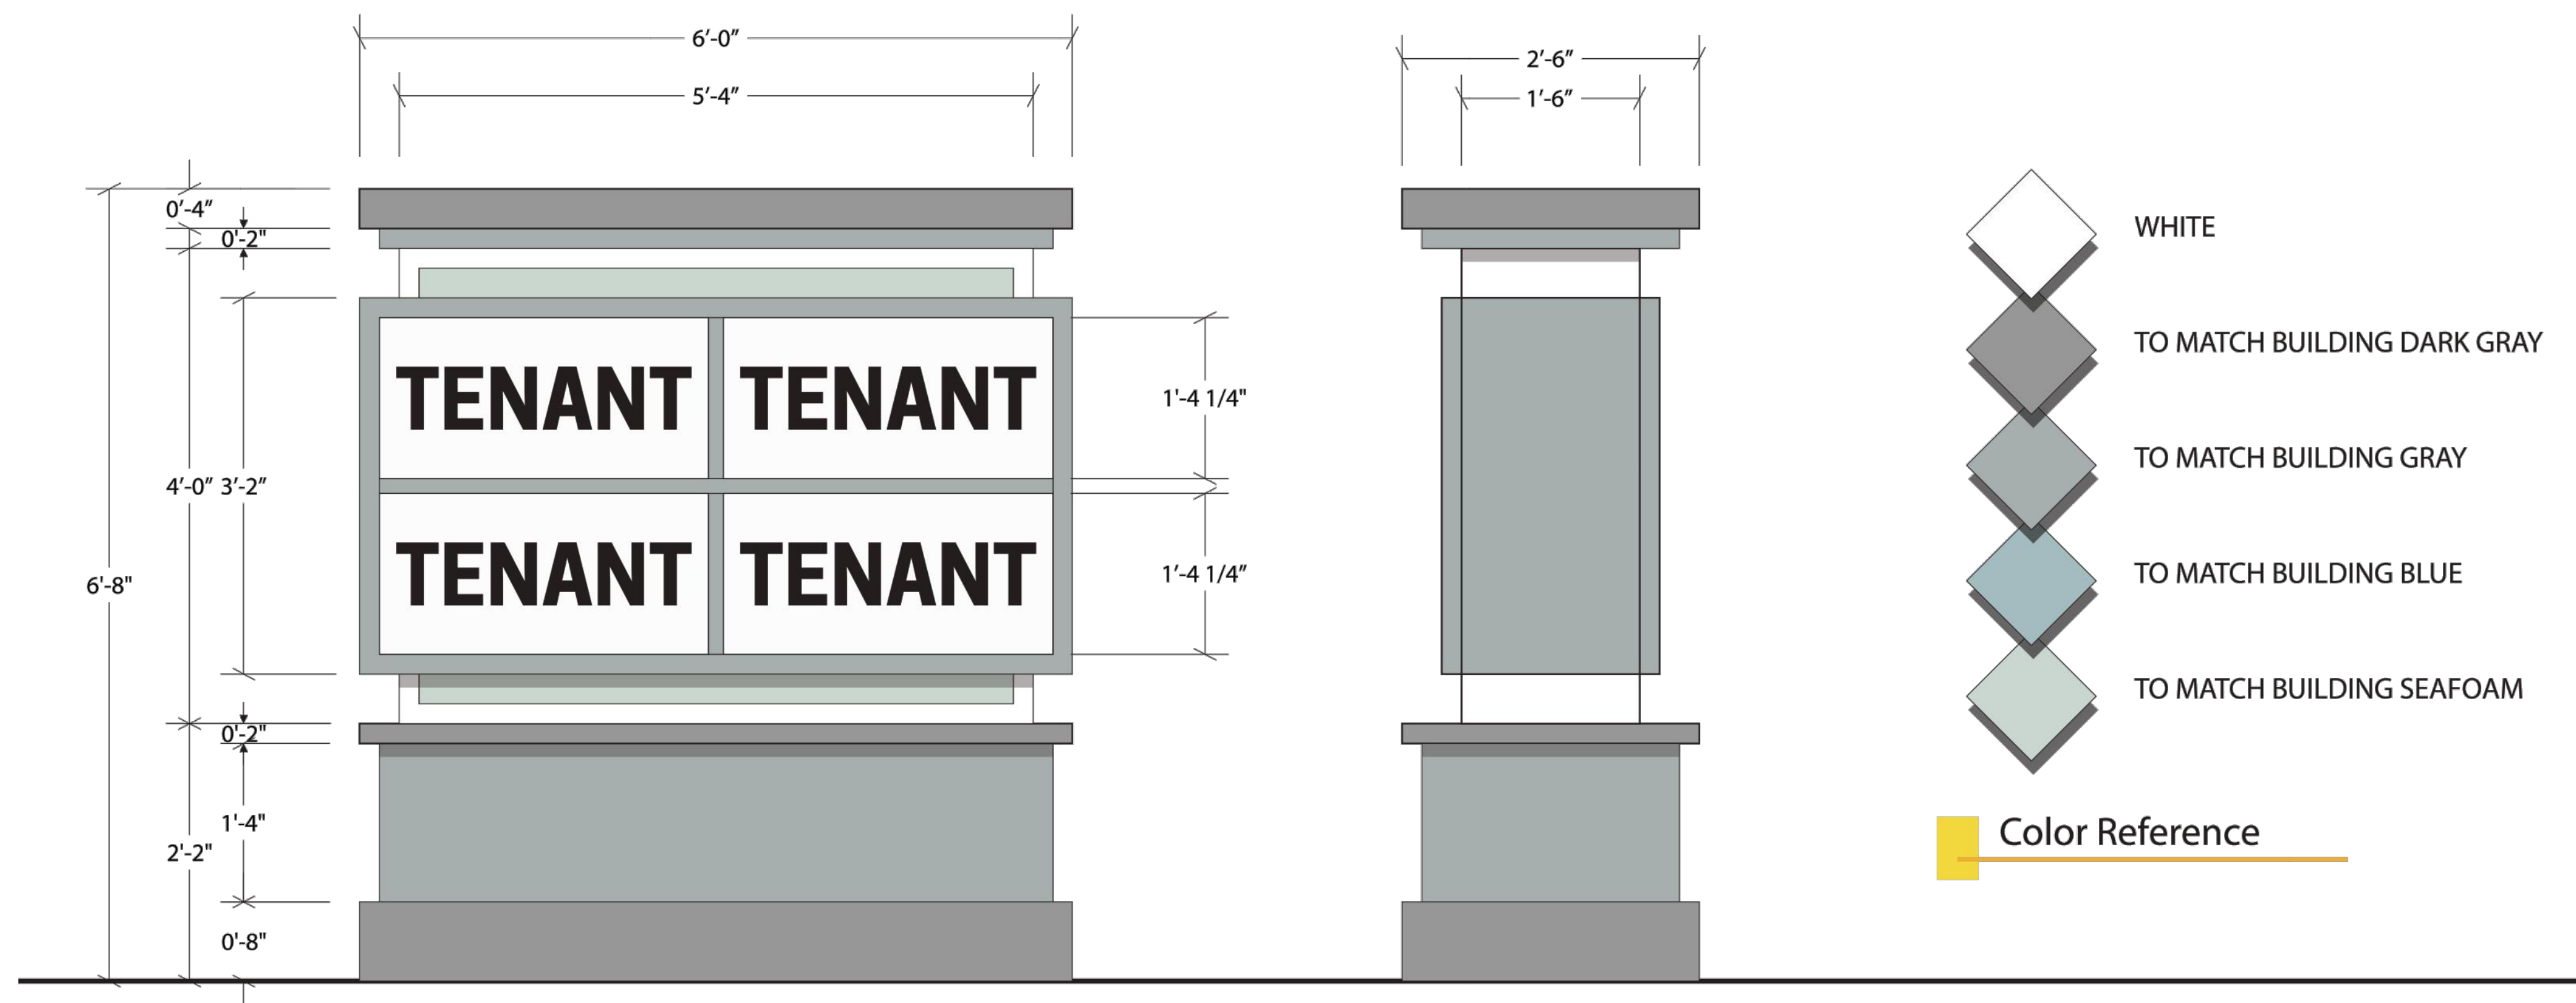


A – Multi Tenant Double-faced Illuminated Monument Sign

Double-faced aluminum monument sign. Filler decorated with Hardie board lap siding and trim. Acrylic faces decorated with 3M vinyl. Tenant faces will be illuminated with energy efficient LEDs.

SQ.FT.: 19.0
Scale: 1/2"=1'-0"

SHEET NUMBER 4 OF 7	STONEMONT DEVELOPMENT PREPARED FOR STONEMONT FINANCIAL VILLAGE OF GOLF FLORIDA	SIGN PLAN	KHA PROJECT 147778001	Kimley»Horn © 2020 KIMLEY-HORN AND ASSOCIATES, INC. 445 24TH STREET, SUITE 200, VERO BEACH, FL 32960 PHONE: 772-794-4100 WWW.KIMLEY-HORN.COM CA 00000696	
			DATE 06/24/2020		
			SCALE AS SHOWN		
			DESIGNED BY KPBB		
			DRAWN BY KPBB		
			CHECKED BY PVR		
		No.	REVISIONS	DATE	BY

Plotted By: Barrett, Kevin Sheet: Sign/StoneMont - Village of Golf Layout: 6 of 7 SIGN PLAN March 31, 2021 06:39:48am K:\VRB-LOEV\StoneMont - Village of Golf\CAD\Exhibits\Sign Plan.dwg
This document, together with the concepts and designs presented herein, is intended only for the specific purpose and client for which it was prepared. Reuse of and improper reliance on this document without written authorization and adaptation by Kimley-Horn and Associates, Inc. shall be without liability to Kimley-Horn and Associates, Inc.

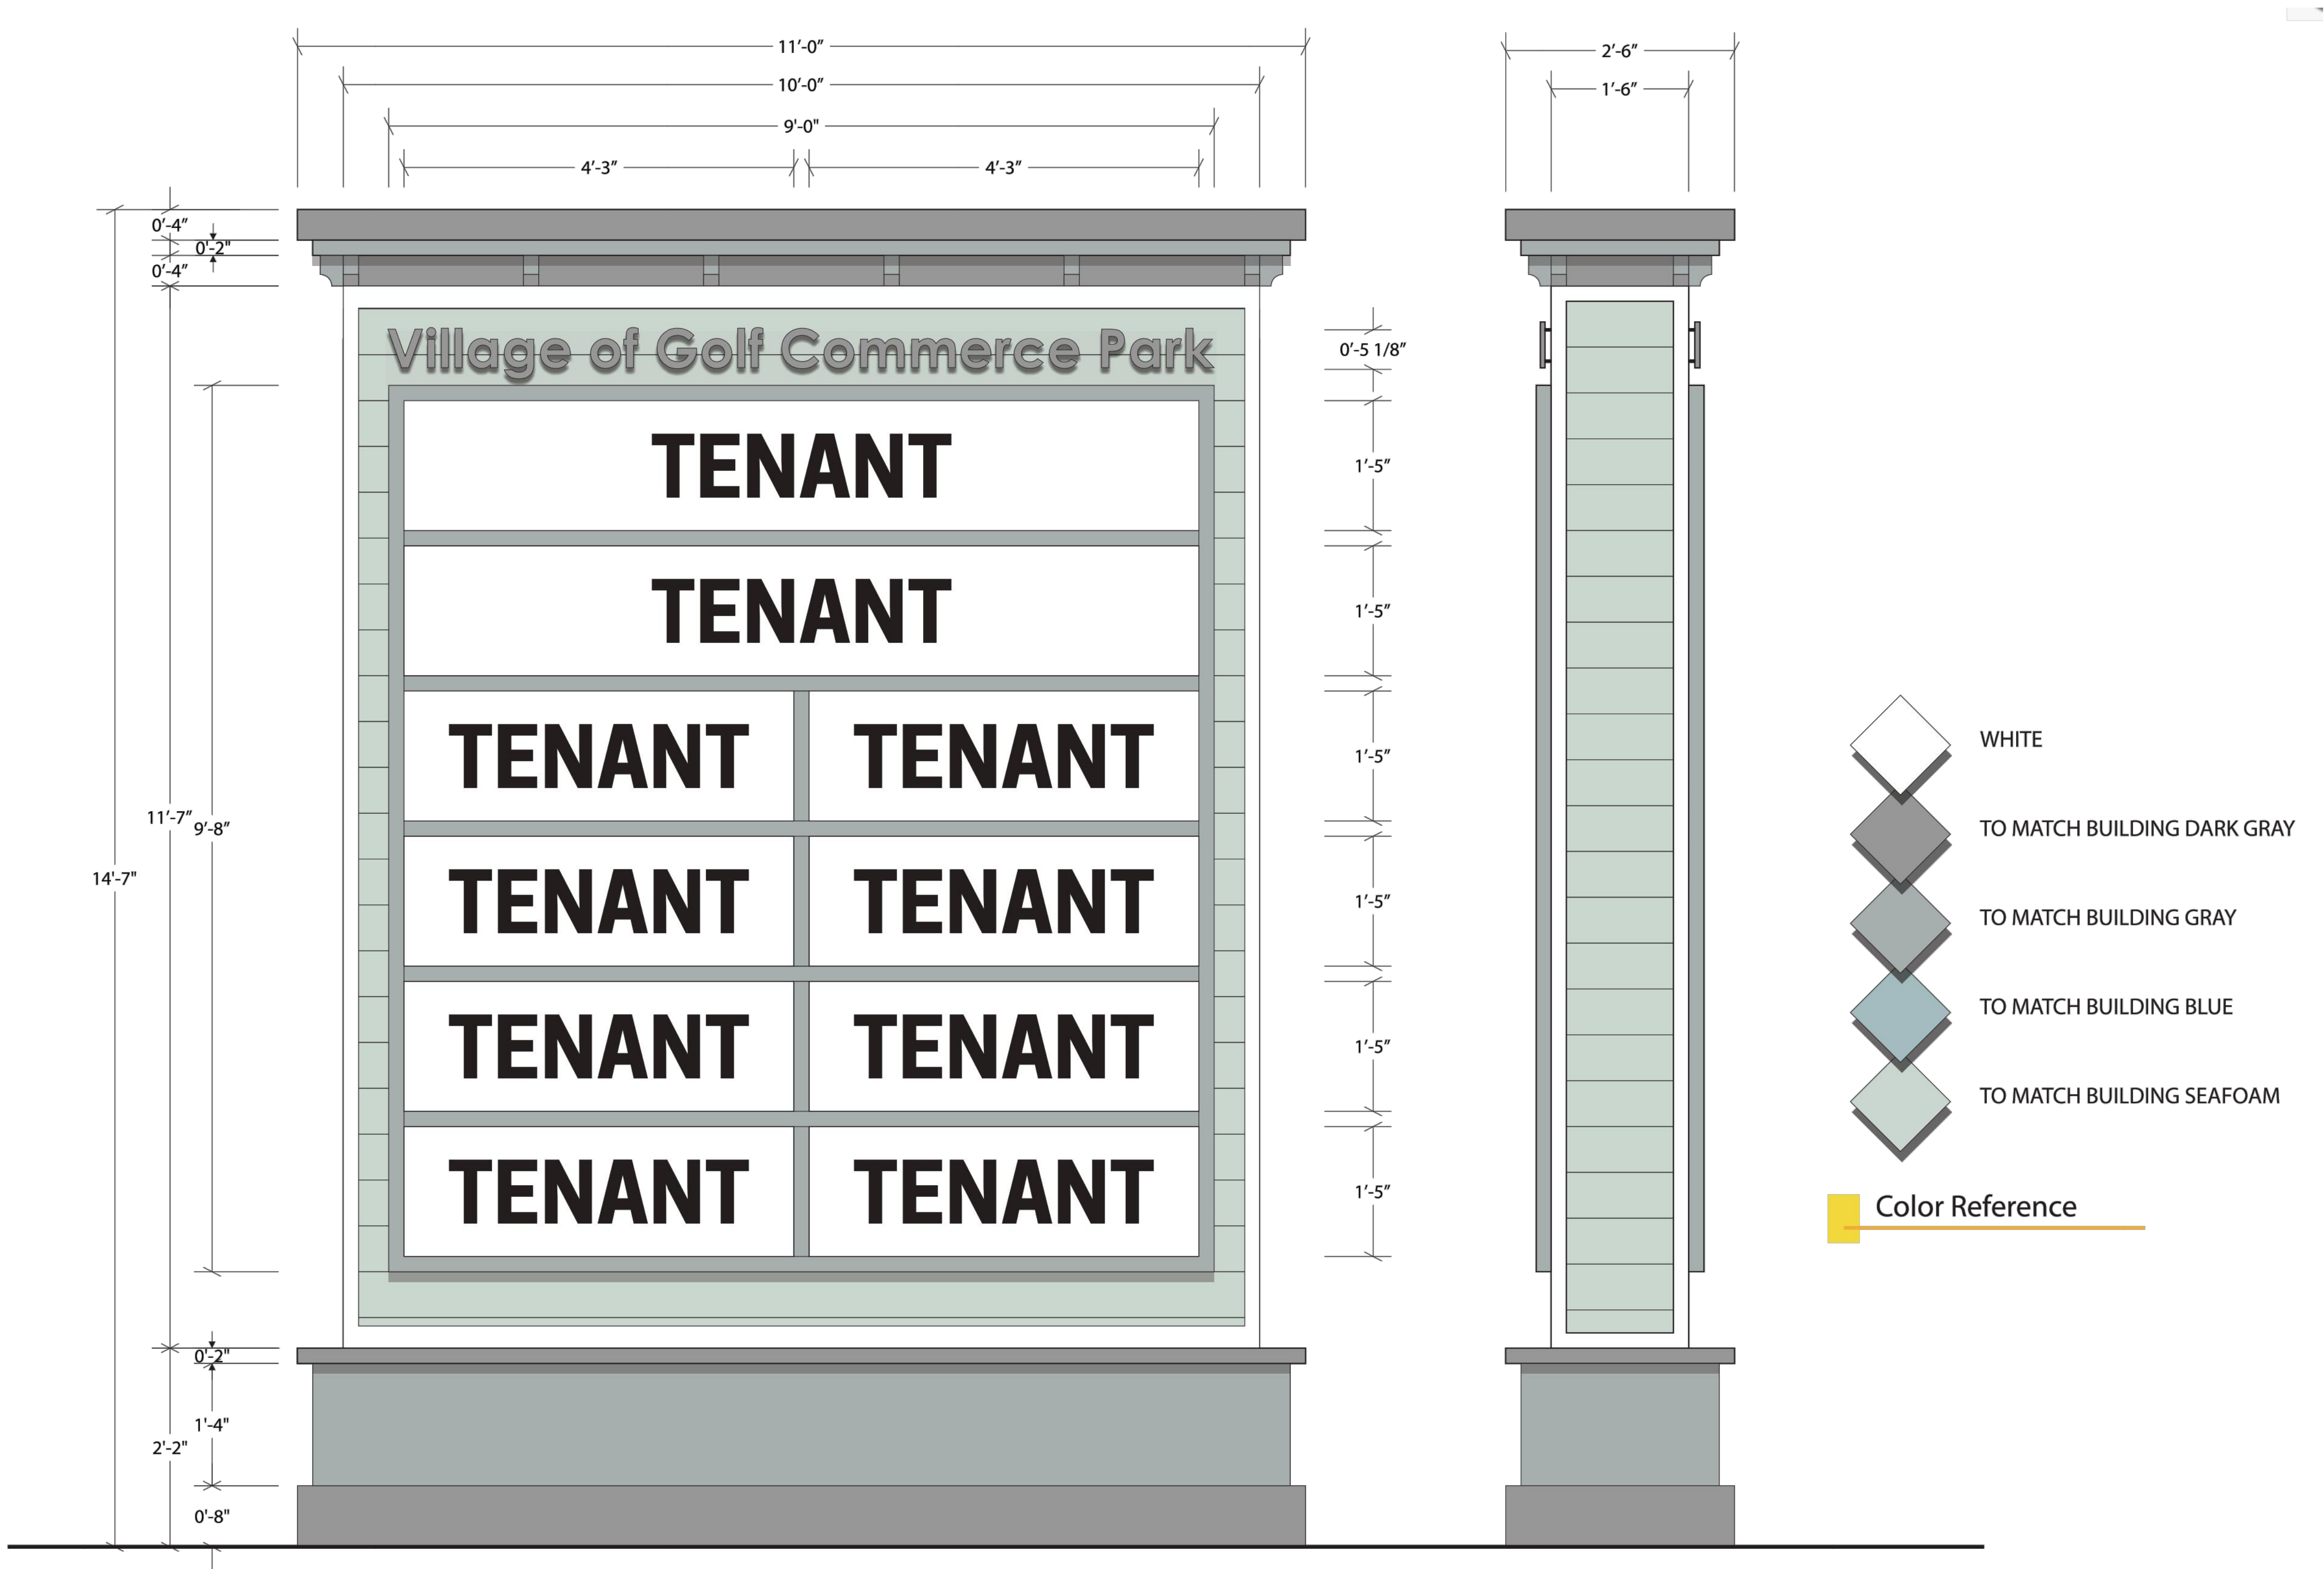

C – Commerce Park Multi Tenant Double-faced Illuminated Monument Sign

Double-faced aluminum monument sign. Filler decorated with Hardie board lap siding and trim. Acrylic faces decorated with 3M vinyl. "Village of Golf Commerce Park" will be aluminum FCO letters on standoffs. Tenant faces will be illuminated with energy efficient LEDs.

SQ.FT.: 96.7
Scale: 1/2"=1'-0"

KHA PROJECT 147778001	DATE 06/24/2020	SCALE AS SHOWN DESIGNED BY KPB DRAWN BY KPB CHECKED BY PVR	SIGN PLAN	STONEMONT DEVELOPMENT PREPARED FOR STONEMONT FINANCIAL VILLAGE OF GOLF	SHEET NUMBER 6 OF 7	No.	REVISIONS	DATE	BY

Kimley»Horn
© 2020 KIMLEY-HORN AND ASSOCIATES, INC.
445 24TH STREET, SUITE 200, VERO BEACH, FL 32960
PHONE: 772-794-4100
WWW.KIMLEY-HORN.COM CA 00000696

